RECORD OF SURVEY

Of a portion of Sections 32 & 33, Township 16 North, Range 17 West, Mount Diablo Base and Meridian and a portion of Section 5, Township 15 North, Range 17 West, Mount Diablo Base and Meridian.

Mendocino County — California

Scale 1" = 100' — December, 1999

Sheet one of two

County Surveyor's Statement

This map has been examined in accordance with Section 8766 of the Land Surveyors Act this 10th day of FEBRUARY 2000.

Stanley Townsend, County Surveyor
County of Mendocino, State of California

by: Arthur W. Colvin

Arthur W. Colvin, L.S. 6112
Deputy County Surveyor
License renewal date: 3-31-02

LICENSED LAND SURVEYOR * ARTHUR W. COLVIN * Exp.: 3-31-02 * LS 6112 * STATE OF CALIFORNIA

Surveyor's Statement

This map correctly represents a survey made by me or under my direction in conformance with the requirements of the Land Surveyors Act at the request of the Mendocino Land Trust in December, 1999.

Richard A. Scale

Richard A. Scale, L.S. 4455
Renewal date: Sept. 30, 2001

Recorder's Statement

Filed this 11 day of FEBRUARY 2000 at 3:15 P M. in Maps, Drawer 67, Page 9/10 at the request of Richard A. Scale.

Marsha A. Wharff, County Recorder

Fee 10.00 by Rita Bernard Deputy

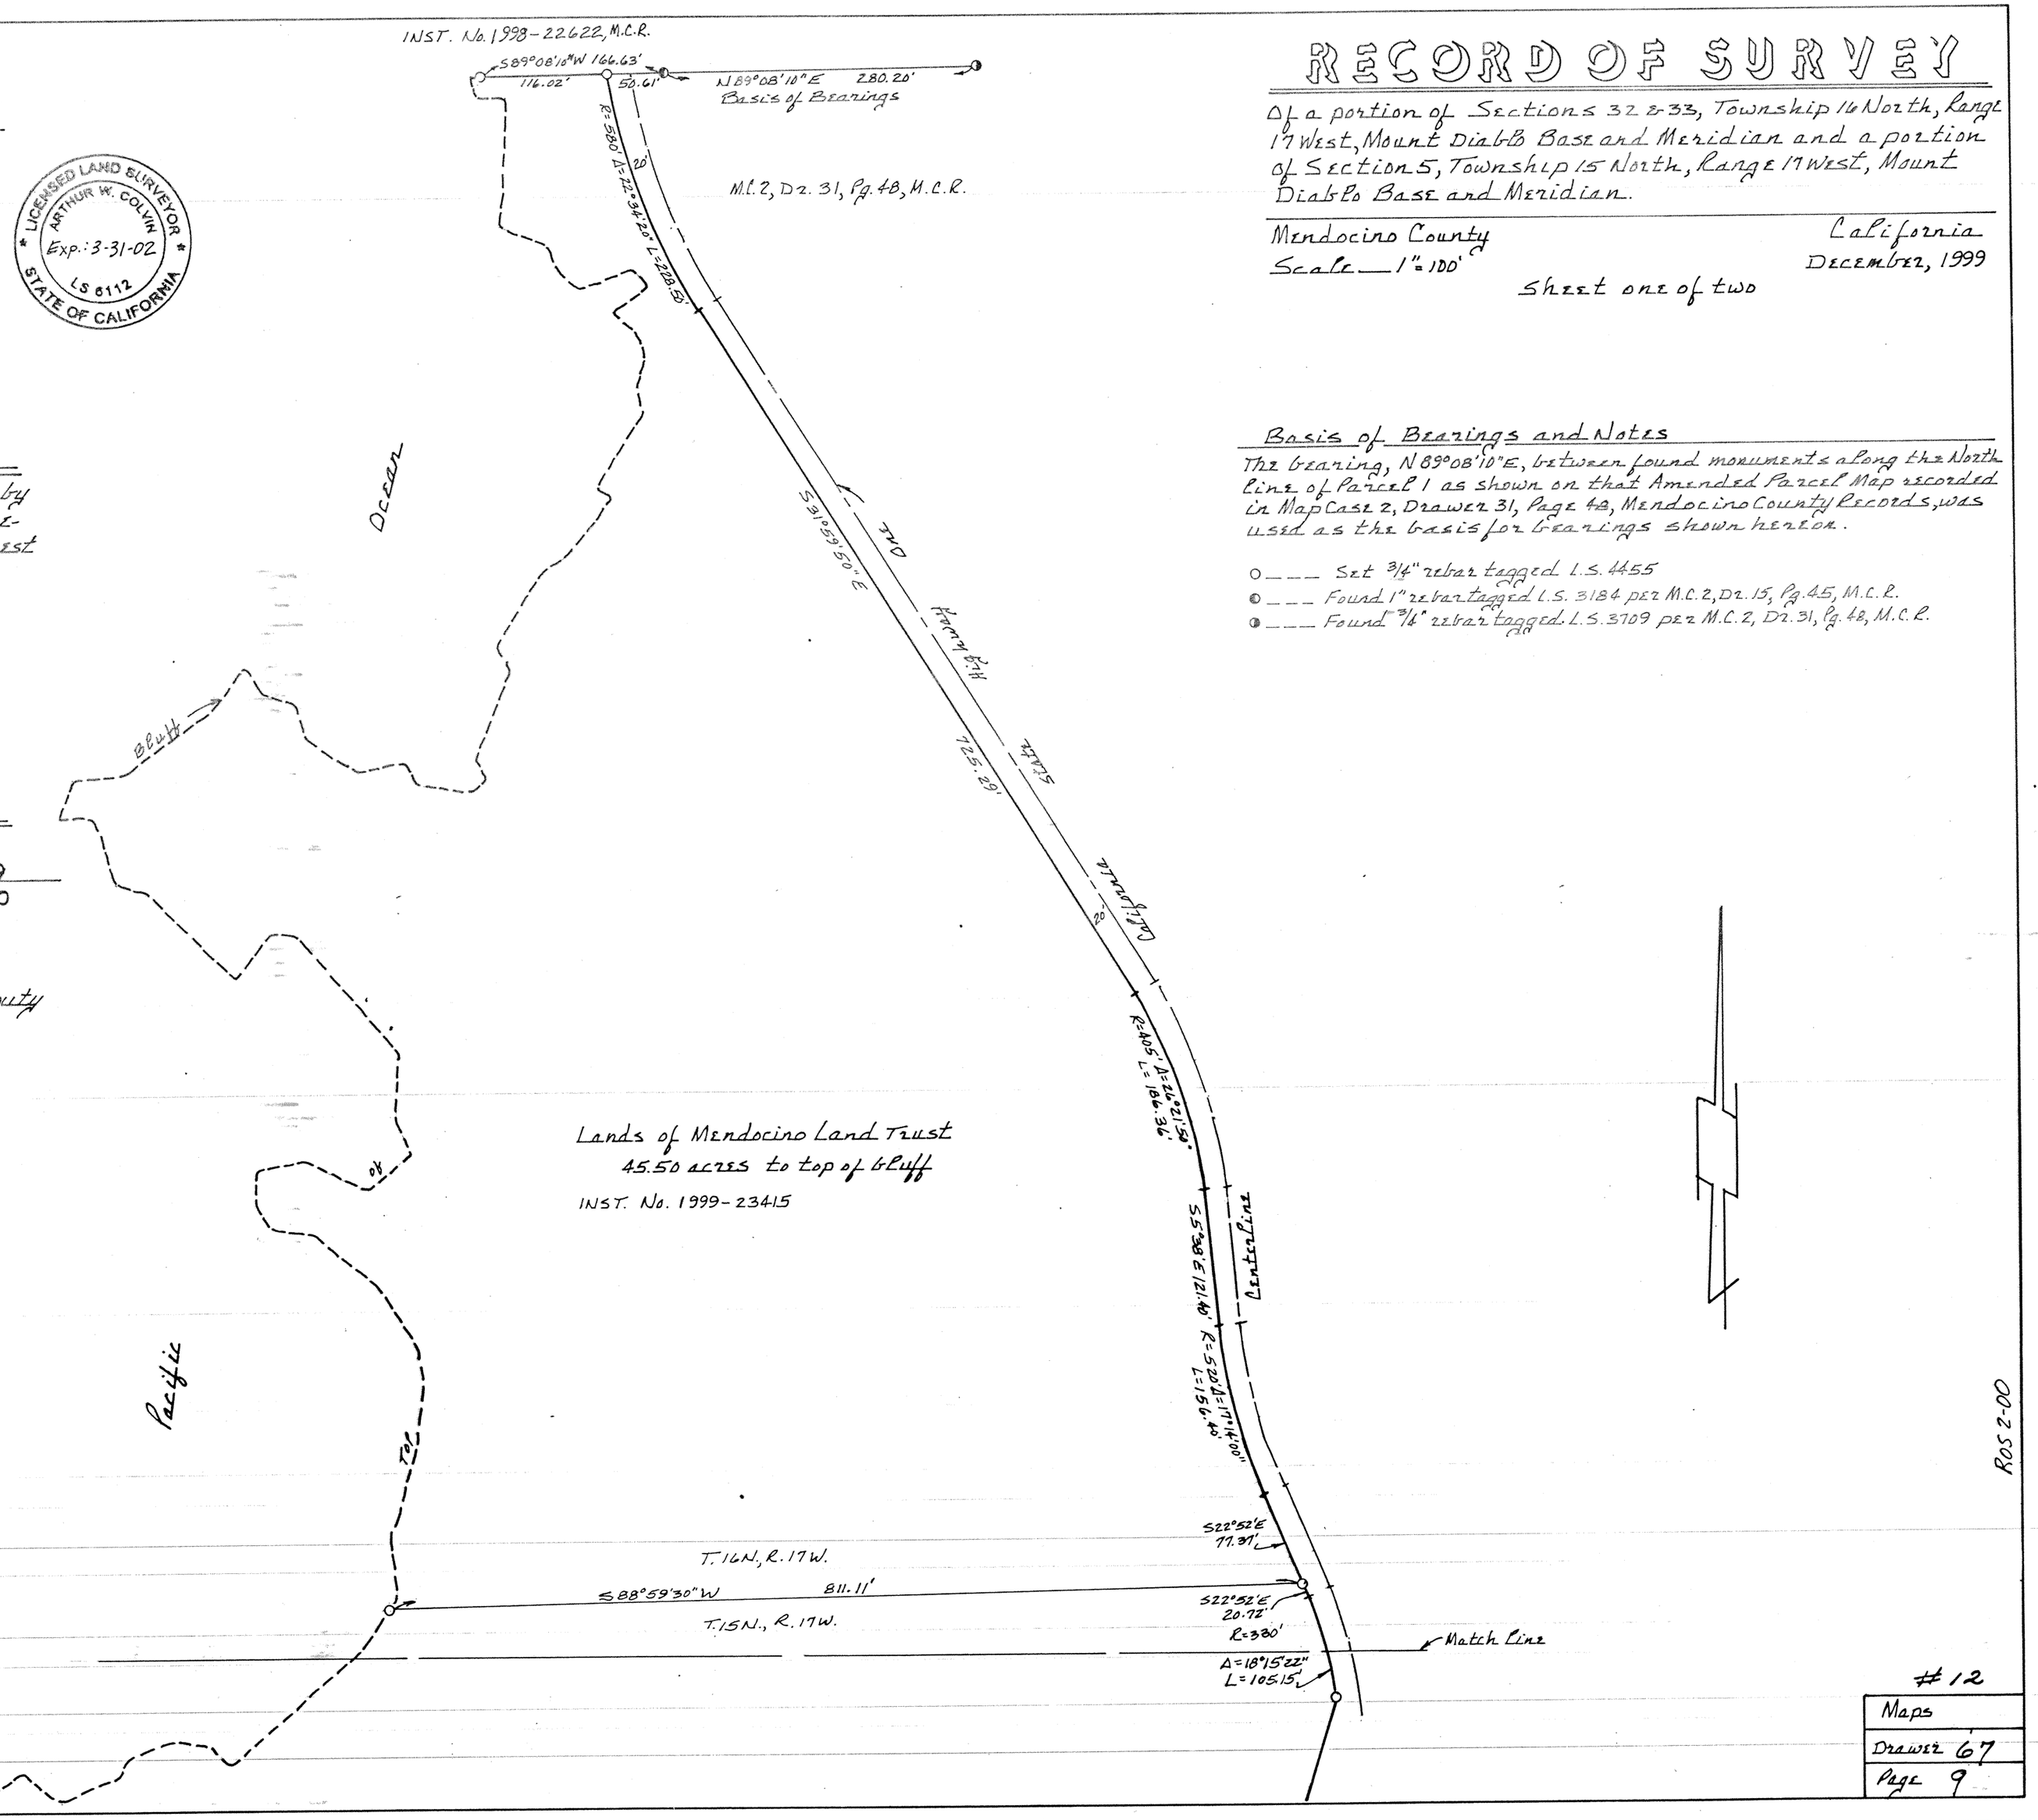

Basis of Bearings and Notes

The bearing, N89°08'10"E, between found monuments along the North line of Parcel 1 as shown on that Amended Parcel Map recorded in Map Case 2, Drawer 31, Page 48, Mendocino County Records, was used as the basis for bearings shown hereon.

○ ___ Set 3/4" rebar tagged L.S. 4455
◉ ___ Found 1" rebar tagged L.S. 3184 per M.C. 2, Dr. 15, Pg. 45, M.C.R.
◑ ___ Found 3/4" rebar tagged L.S. 3709 per M.C. 2, Dr. 31, Pg. 48, M.C.R.

#12
Maps
Drawer 67
Page 9