KNOW ALL MEN BY THESE PRESENTS

I, ARCHIE H. UPTON, BEING THE OWNER OF THE TRACT OF LAND, SET FORTH AND EXHIBITED UPON THE MAP HEREUNTO ANNEXED, AND BEING THE ONLY PERSON WHOSE CONSENT IS NECESSARY TO PASS CLEAR TITLE THERETO, HEREBY CONSENT TO THE MAKING AND RECORDING OF THIS MAP CONSISTING OF TWO SHEETS, AND I DO NOT DEDICATE ANY PORTION OF SAID LAND FOR ANY PURPOSE.

Archie H. Upton

STATE OF CALIFORNIA }
COUNTY OF MARIN } SS

ON THIS 27th DAY OF April 1931, BEFORE ME A NOTARY PUBLIC IN AND FOR THE COUNTY OF MARIN, STATE OF CALIFORNIA, DULY COMMISSIONED AND SWORN, PERSONALLY APPEARED ARCHIE H. UPTON, KNOWN TO ME TO BE THE PARTY WHO EXECUTED THE WITHIN INSTRUMENT, AND HE ACKNOWLEDGED TO ME THAT HE EXECUTED THE SAME.

IN WITNESS WHEREOF I HAVE SET MY HAND AND AFFIXED MY OFFICAL SEAL THE DAY AND YEAR IN THIS CERTIFICATE FIRST ABOVE WRITTEN.

George H. Harlan
NOTARY PUBLIC IN AND FOR THE COUNTY OF MARIN, STATE OF CALIFORNIA

I HEREBY CERTIFY THAT THERE ARE NO LIENS FOR STATE OR COUNTY TAXES OR SPECIAL ASSESSMENTS COLLECTED AS TAXES, EXCEPT TAXES AND SPECIAL ASSESSMENTS NOT YET PAYABLE, AGAINST THE TRACT OF LAND SHOWN UPON THE MAP HEREUNTO ANNEXED NOR ANY PART THEREOF.

DATED AT SAN RAFAEL, CALIFORNIA, THIS ___ DAY OF Apr. 1931

COUNTY AUDITOR, COUNTY OF MARIN

I HEREBY CERTIFY THAT THE TRACT OF LAND SHOWN UPON THE MAP HEREUNTO ANNEXED OR ANY PART THEREOF IS SUBJECT TO ANY SPECIAL ASSESSMENT WHICH HAS NOT BEEN PAID IN FULL, EXCEPT THAT THIS CERTIFICATE DOES NOT INCLUDE SPECIAL ASSESSMENT DISTRICTS, THE BONDS OF WHICH HAVE NOT YET BECOME A LIEN ON THE PROPERTY.

DATED AT SAN RAFAEL, CALIFORNIA, THIS 27th DAY OF April 1931

R. E. Messner
COUNTY SURVEYOR, COUNTY OF MARIN

THIS IS TO CERTIFY THAT THE BOARD OF SUPERVISORS OF THE COUNTY OF MARIN, STATE OF CALIFORNIA, DID ON THIS 27th DAY OF April 1931, BY RESOLUTION REGULARLY PASSED AND ENTERED IN THE MINUTES OF THE BOARD, APPROVE THIS MAP.

WITNESS MY HAND AND SEAL OF SAID BOARD.

Wm. F. Dolan
CHAIRMAN OF THE BOARD OF SUPERVISORS

ATTEST: Robt. E. Thibodeau
CLERK OF THE BOARD OF SUPERVISORS

I HEREBY CERTIFY THAT THE MAP HEREUNTO ANNEXED WAS DRAWN UNDER MY DIRECTION AND THAT THE SAME IS A FULL AND CORRECT RECORD OF MY SURVEY OF THE GROUND.

WITNESS MY HAND AND SEAL, THIS 27th DAY OF April 1931.

Le H. Tourle
LICENSED LAND SURVEYOR,
REGISTERED CIVIL ENGINEER

SUBDIVISION OF LOT Q

CHARLES ROBINSON TRACT

SUBDIVISION NO. ONE

MARIN CO. CAL.

Recorded at the request of
Archie H Upton
192
20 minutes Page 3
Book 5 Official
Maps 60
County Clerk
Recorder
Deputy Recorder
Fee $5.00

SHEET ONE OF TWO SHEETS

TRACT 1023
M
BOOK 5 PAGE 60 USER

SUBDIVISION LOT Q
CHARLES ROBINSON TRACT
SUBDIVISION NO. ONE
MARIN CO. CAL.

SCALE 1" = 50'

BY C. H. TOWLE ENGINEER & SURVEYOR
SAN RAFAEL, APRIL, 1931

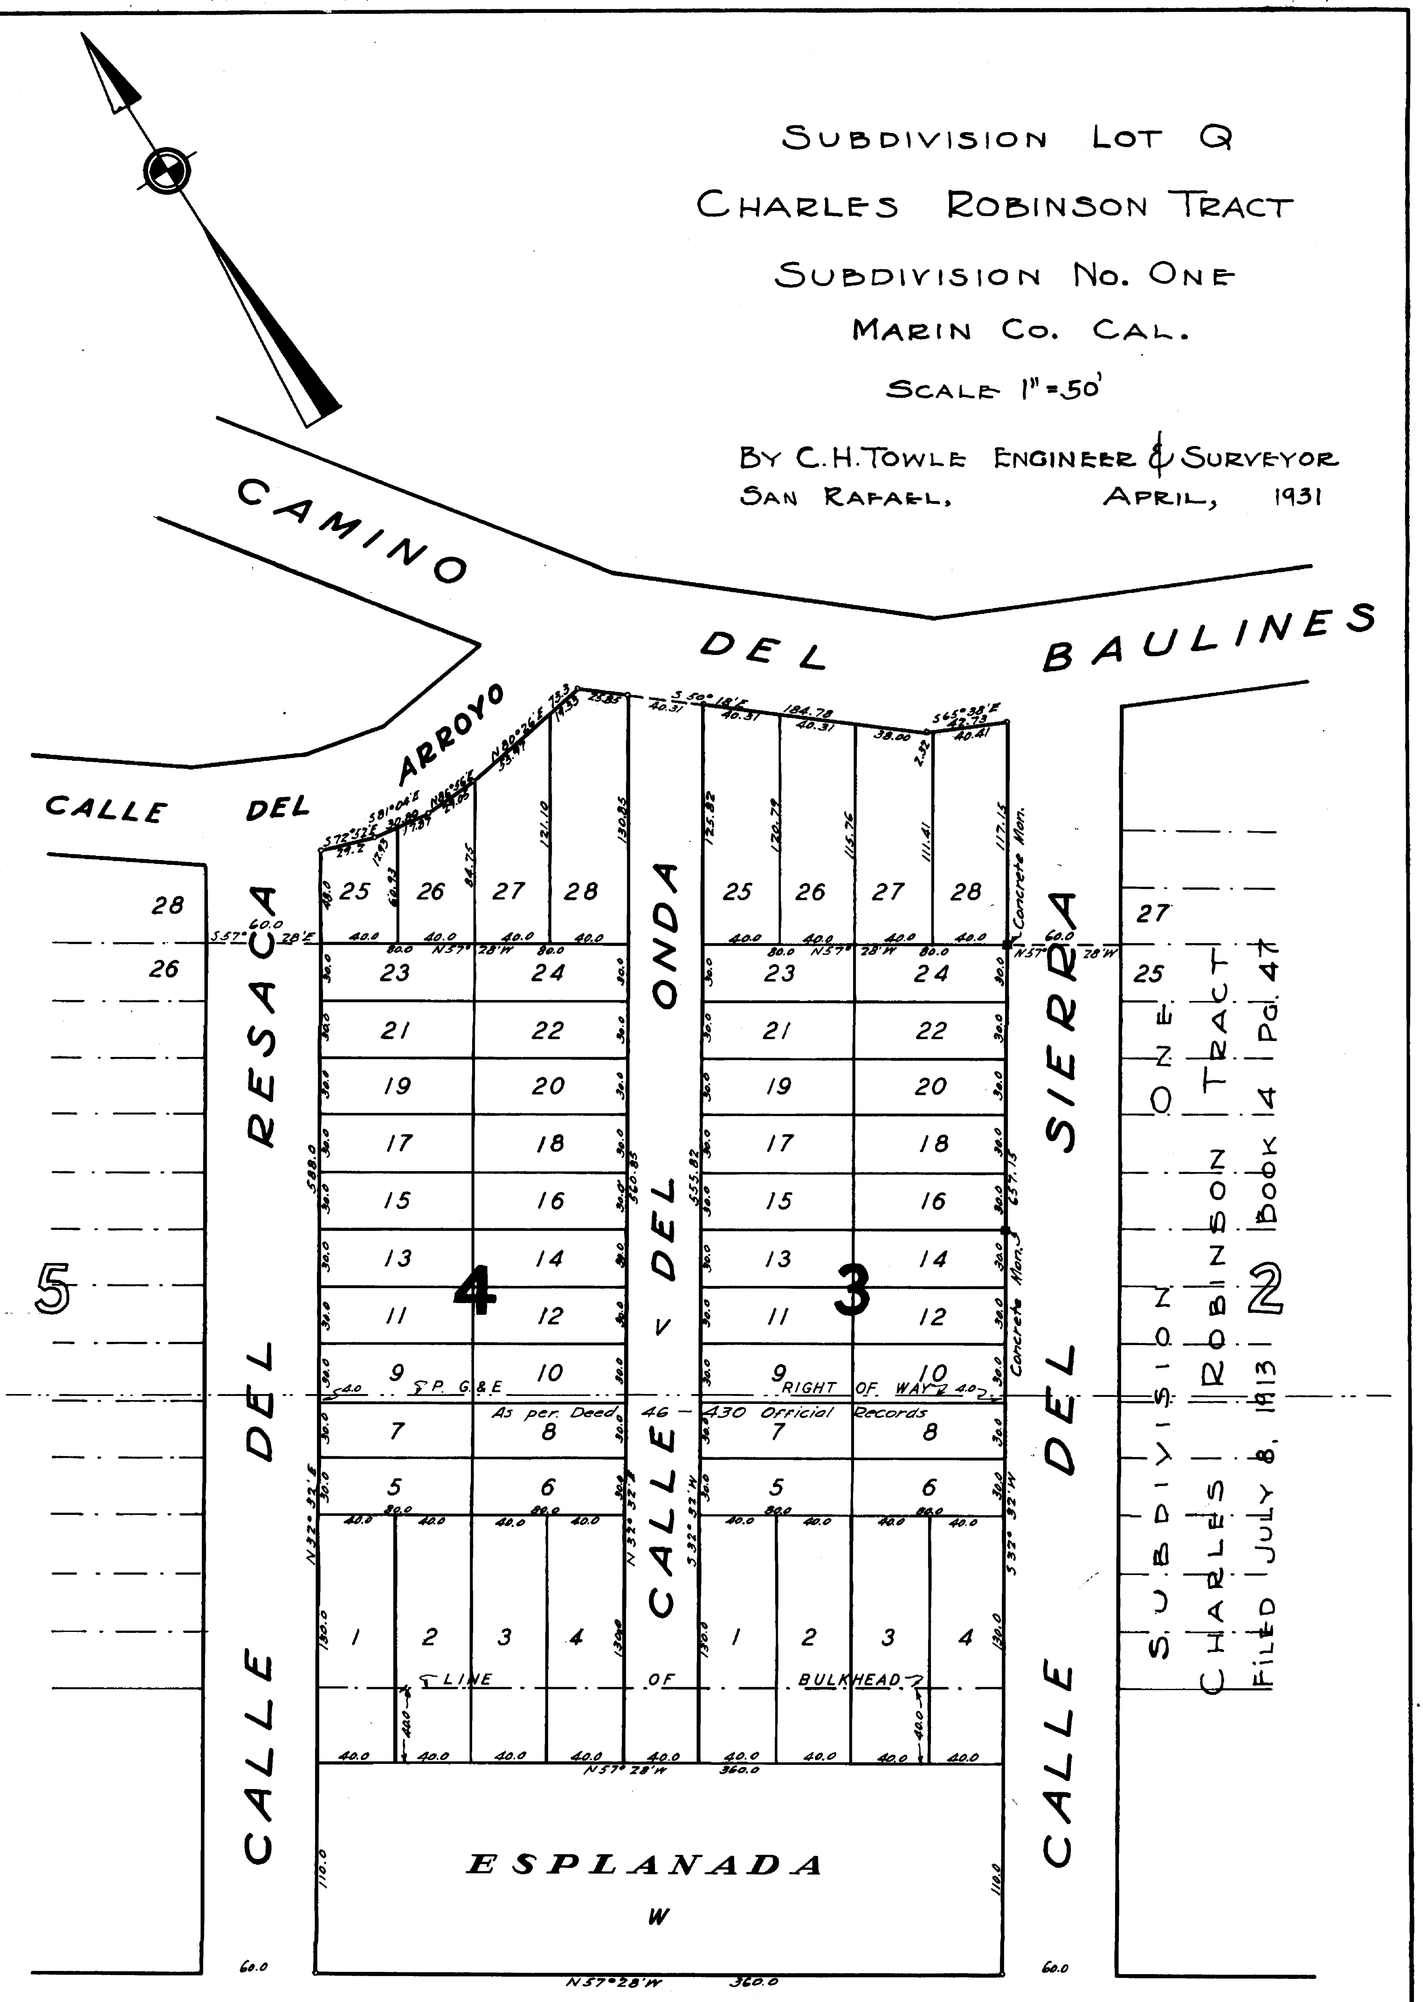

SHEET TWO OF TWO SHEETS